This drawing is the property of McKellar & Associates. Unauthorized use of any kind, including on other projects, is prohibited. April 26, 2006

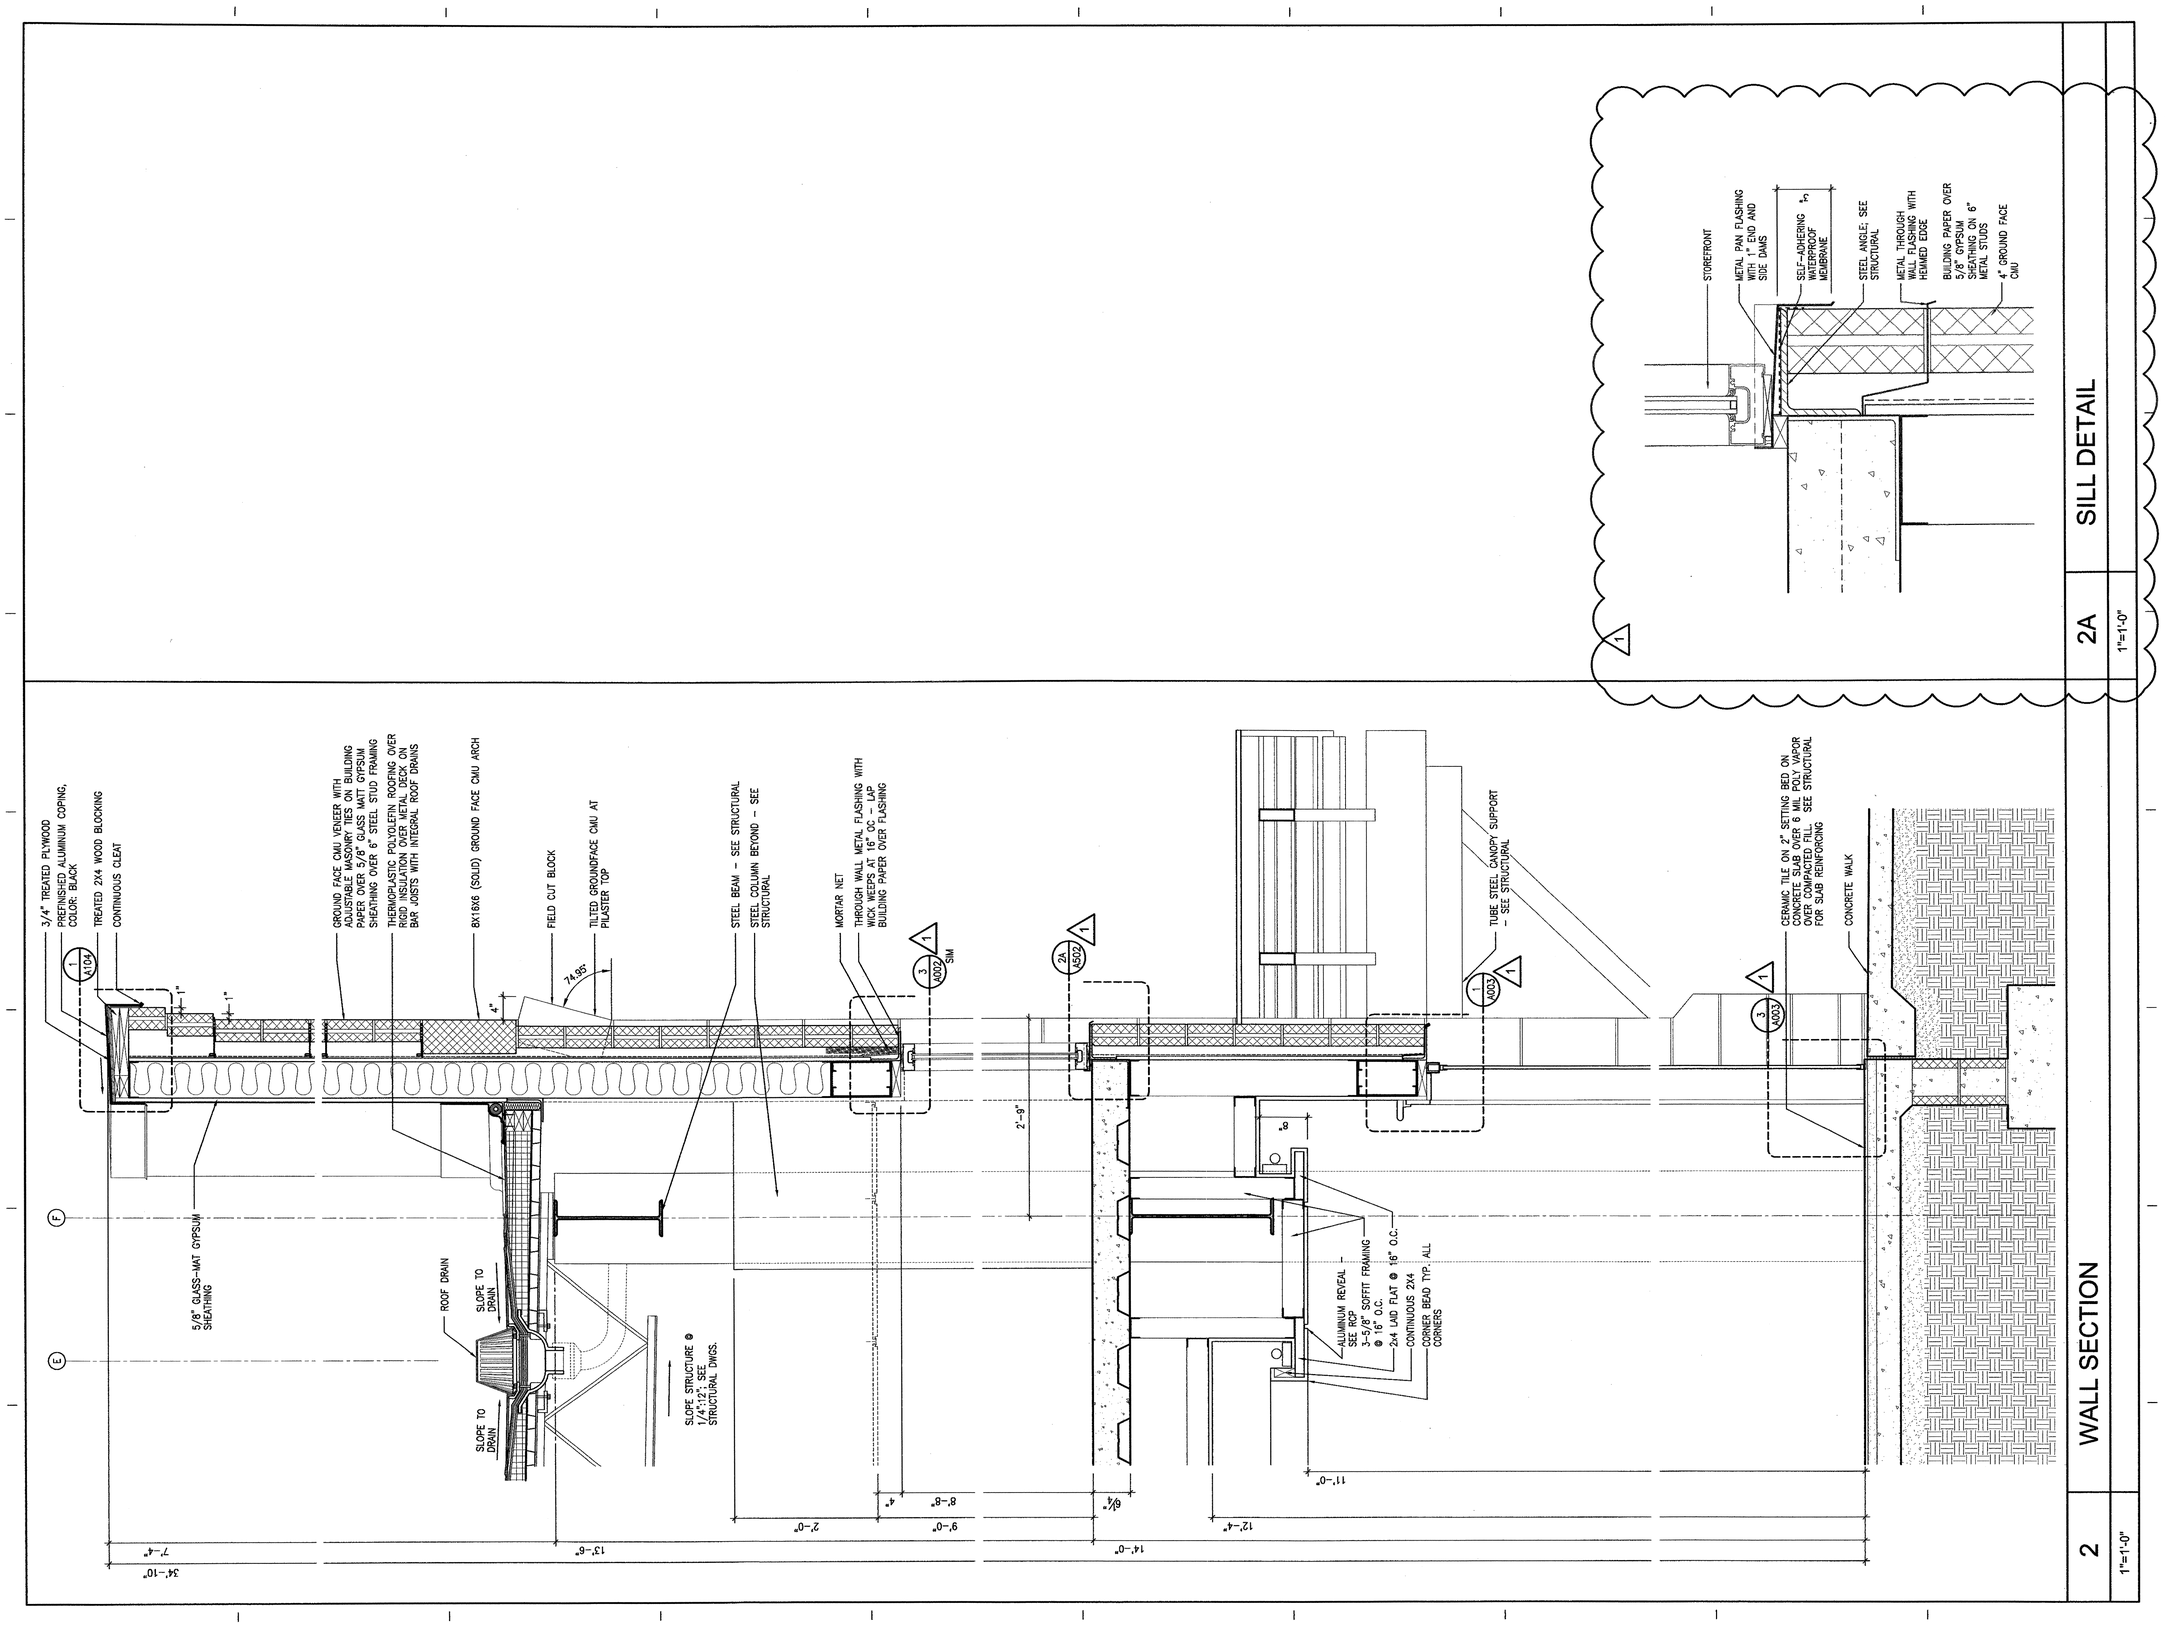

SILL DETAIL

2A

1"=1'-0"

WALL SECTION

2

1"=1'-0"

McKELLAR & ASSOCIATES
ARCHITECTS

Post Office Box 1076, Mt Pleasant, SC 29465
Phone 843/884.9085 Fax 843/884.9058

NO	REVISION	DATE
1	REVISION 1	04.17.06

OFFICES AT BELLE HALL

LONG POINT ROAD
MT. PLEASANT, SC

WALL SECTIONS

A502

DESIGNED	CLS/JLC	SHEET	OF
DRAWN	DL/CLS/JLC	SCALE	1"=1'-0"
REVIEWED	AWJ	PROJECT NO	200548.10
CHECKED	AMM	DATE	1.6.06

FOR CONSTRUCTION