This drawing is the property of McKellar & Associates. Unauthorized use of any kind, including on other projects, is prohibited. April 23, 2006

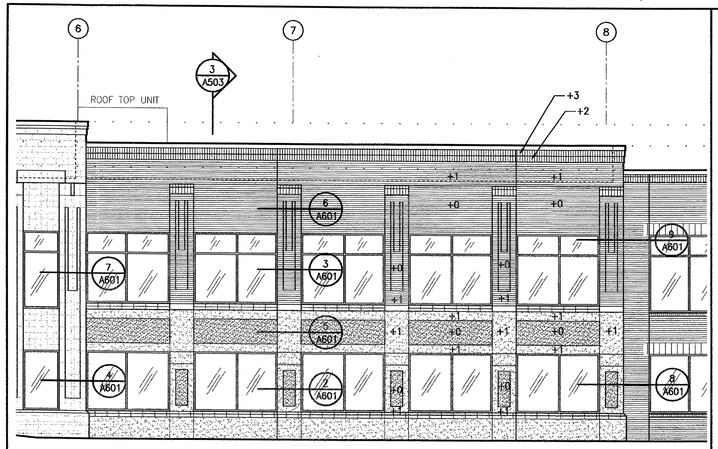

1 PLAN DETAIL KEY

1/8"=1'-0" -

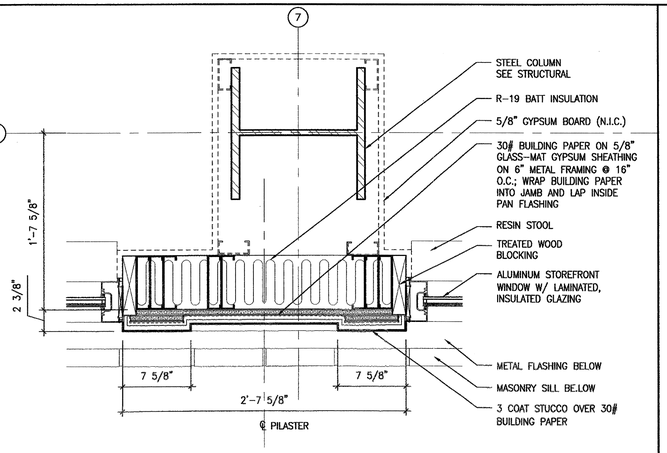

2 PLAN DETAIL

1 1/2"=1'-0" @ FIRST FLOOR (LOW)

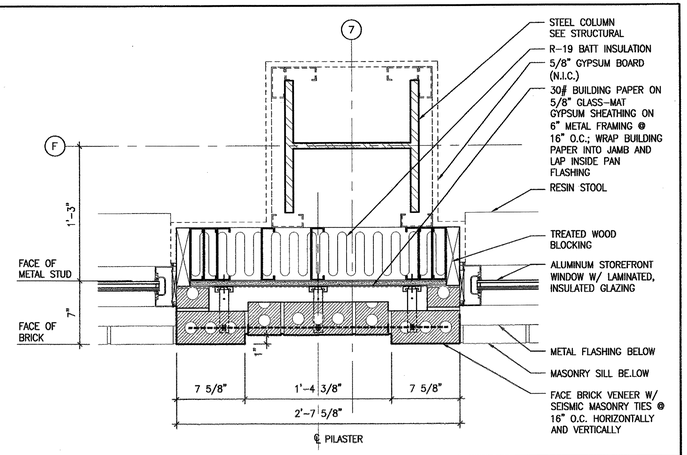

3 PLAN DETAIL

1 1/2"=1'-0" @ SECOND FLOOR (LOW)

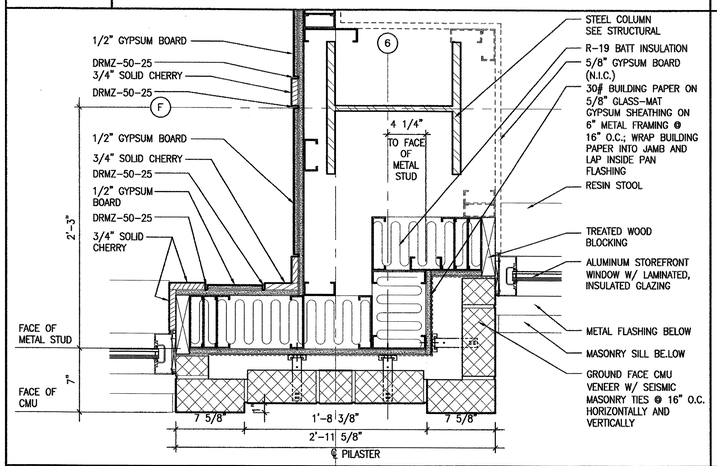

4 PLAN DETAIL

1 1/2"=1'-0" @ FIRST FLOOR

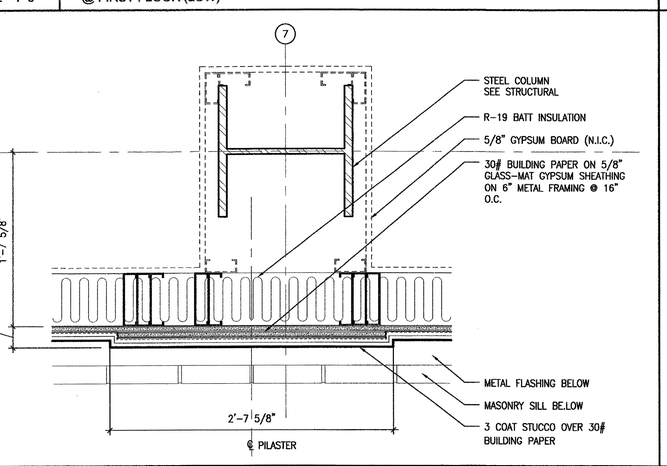

5 PLAN DETAIL

1 1/2"=1'-0" @ FIRST FLOOR (HIGH)

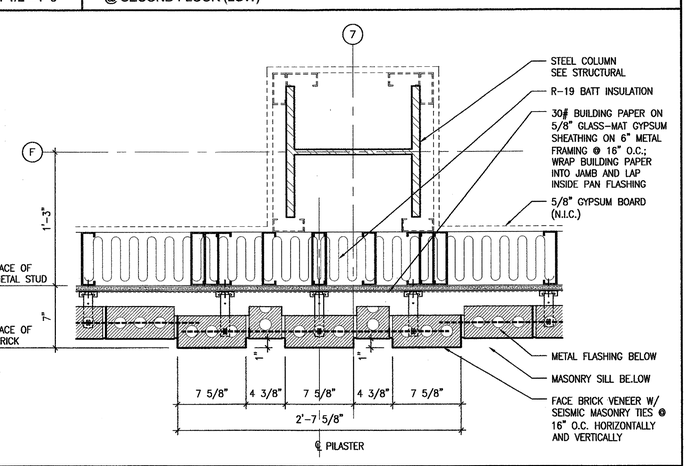

6 PLAN DETAIL

1 1/2"=1'-0" @ SECOND FLOOR (HIGH)

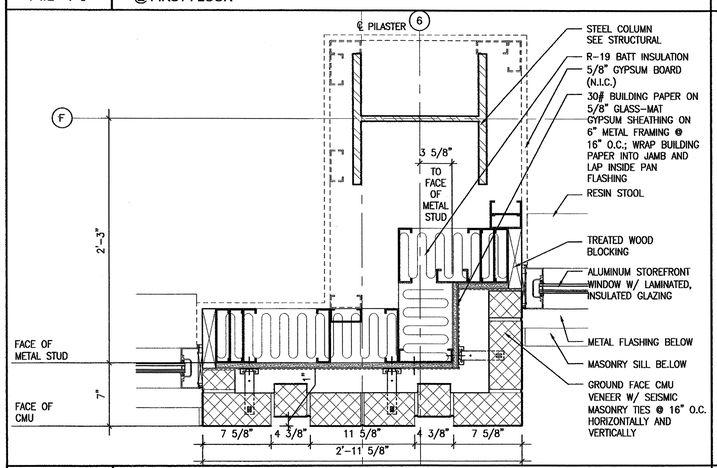

7 PLAN DETAIL

1 1/2"=1'-0" @ SECOND FLOOR

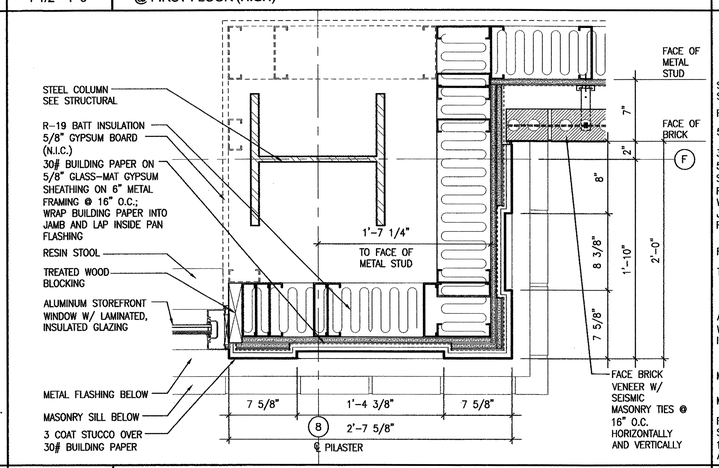

8 PLAN DETAIL

1 1/2"=1'-0" @ FIRST FLOOR

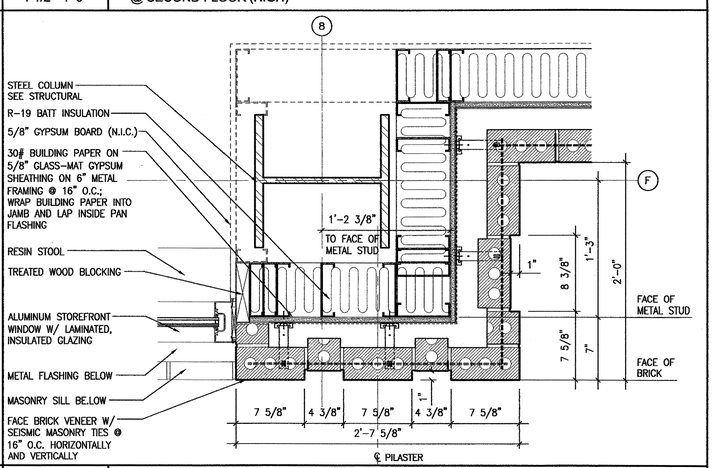

9 PLAN DETAIL

1 1/2"=1'-0" @ SECOND FLOOR

McKELLAR & ASSOCIATES
ARCHITECTS
Post Office Box 1076, Mt Pleasant, SC 29465
Phone 843/884.9085 Fax 843/884.9058

NO	REVISION	DATE

OFFICES AT BELLE HALL

LONG POINT ROAD
MT. PLEASANT, SC

PLAN DETAILS

A601

DESIGNED	CLS/JLC	SHEET	OF .
DRAWN	DL/JLC	SCALE	1 1/2"=1'-0"
REVIEWED	AWJ	PROJECT NO	200548.10
CHECKED	AMM	DATE	1.6.06

FOR CONSTRUCTION

Drawing name: P:\- 2005 Projects\200548.10 - Southeastern - Belle Hall Offices\ACAD\A&A601.dwg Apr 26, 2006 - 11:02am